MT ANDERSON SUPPORT CENTER

PAINT SCOPE DIAGRAM

2023.10.25

A1 | FIRST FLOOR PLAN

NTS

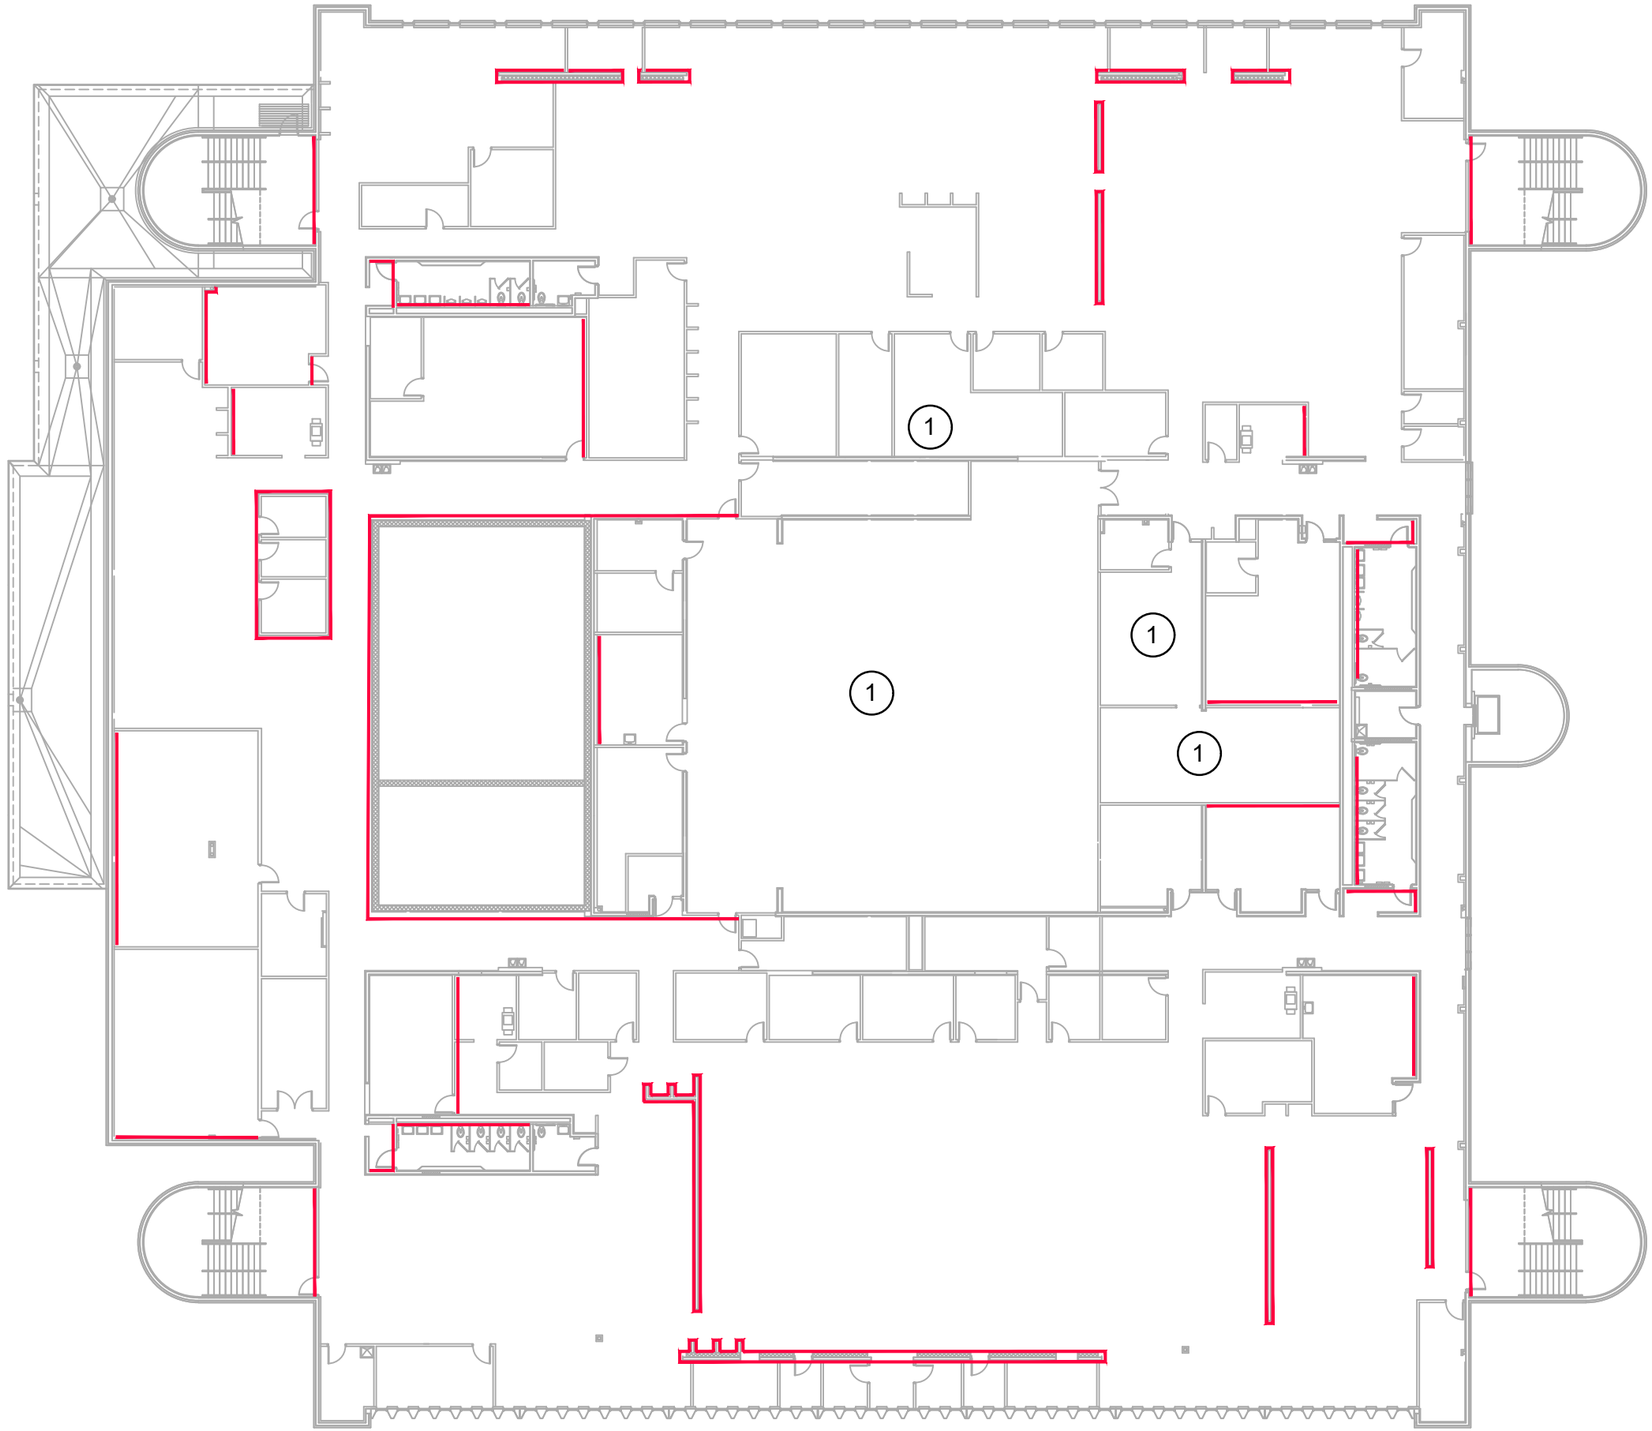

MT ANDERSON SUPPORT CENTER

PAINT SCOPE DIAGRAM

2023.10.25

A1 | SECOND FLOOR PLAN

NTS